Coronation Corner: Sketch Design Proposal 1:100 Scale

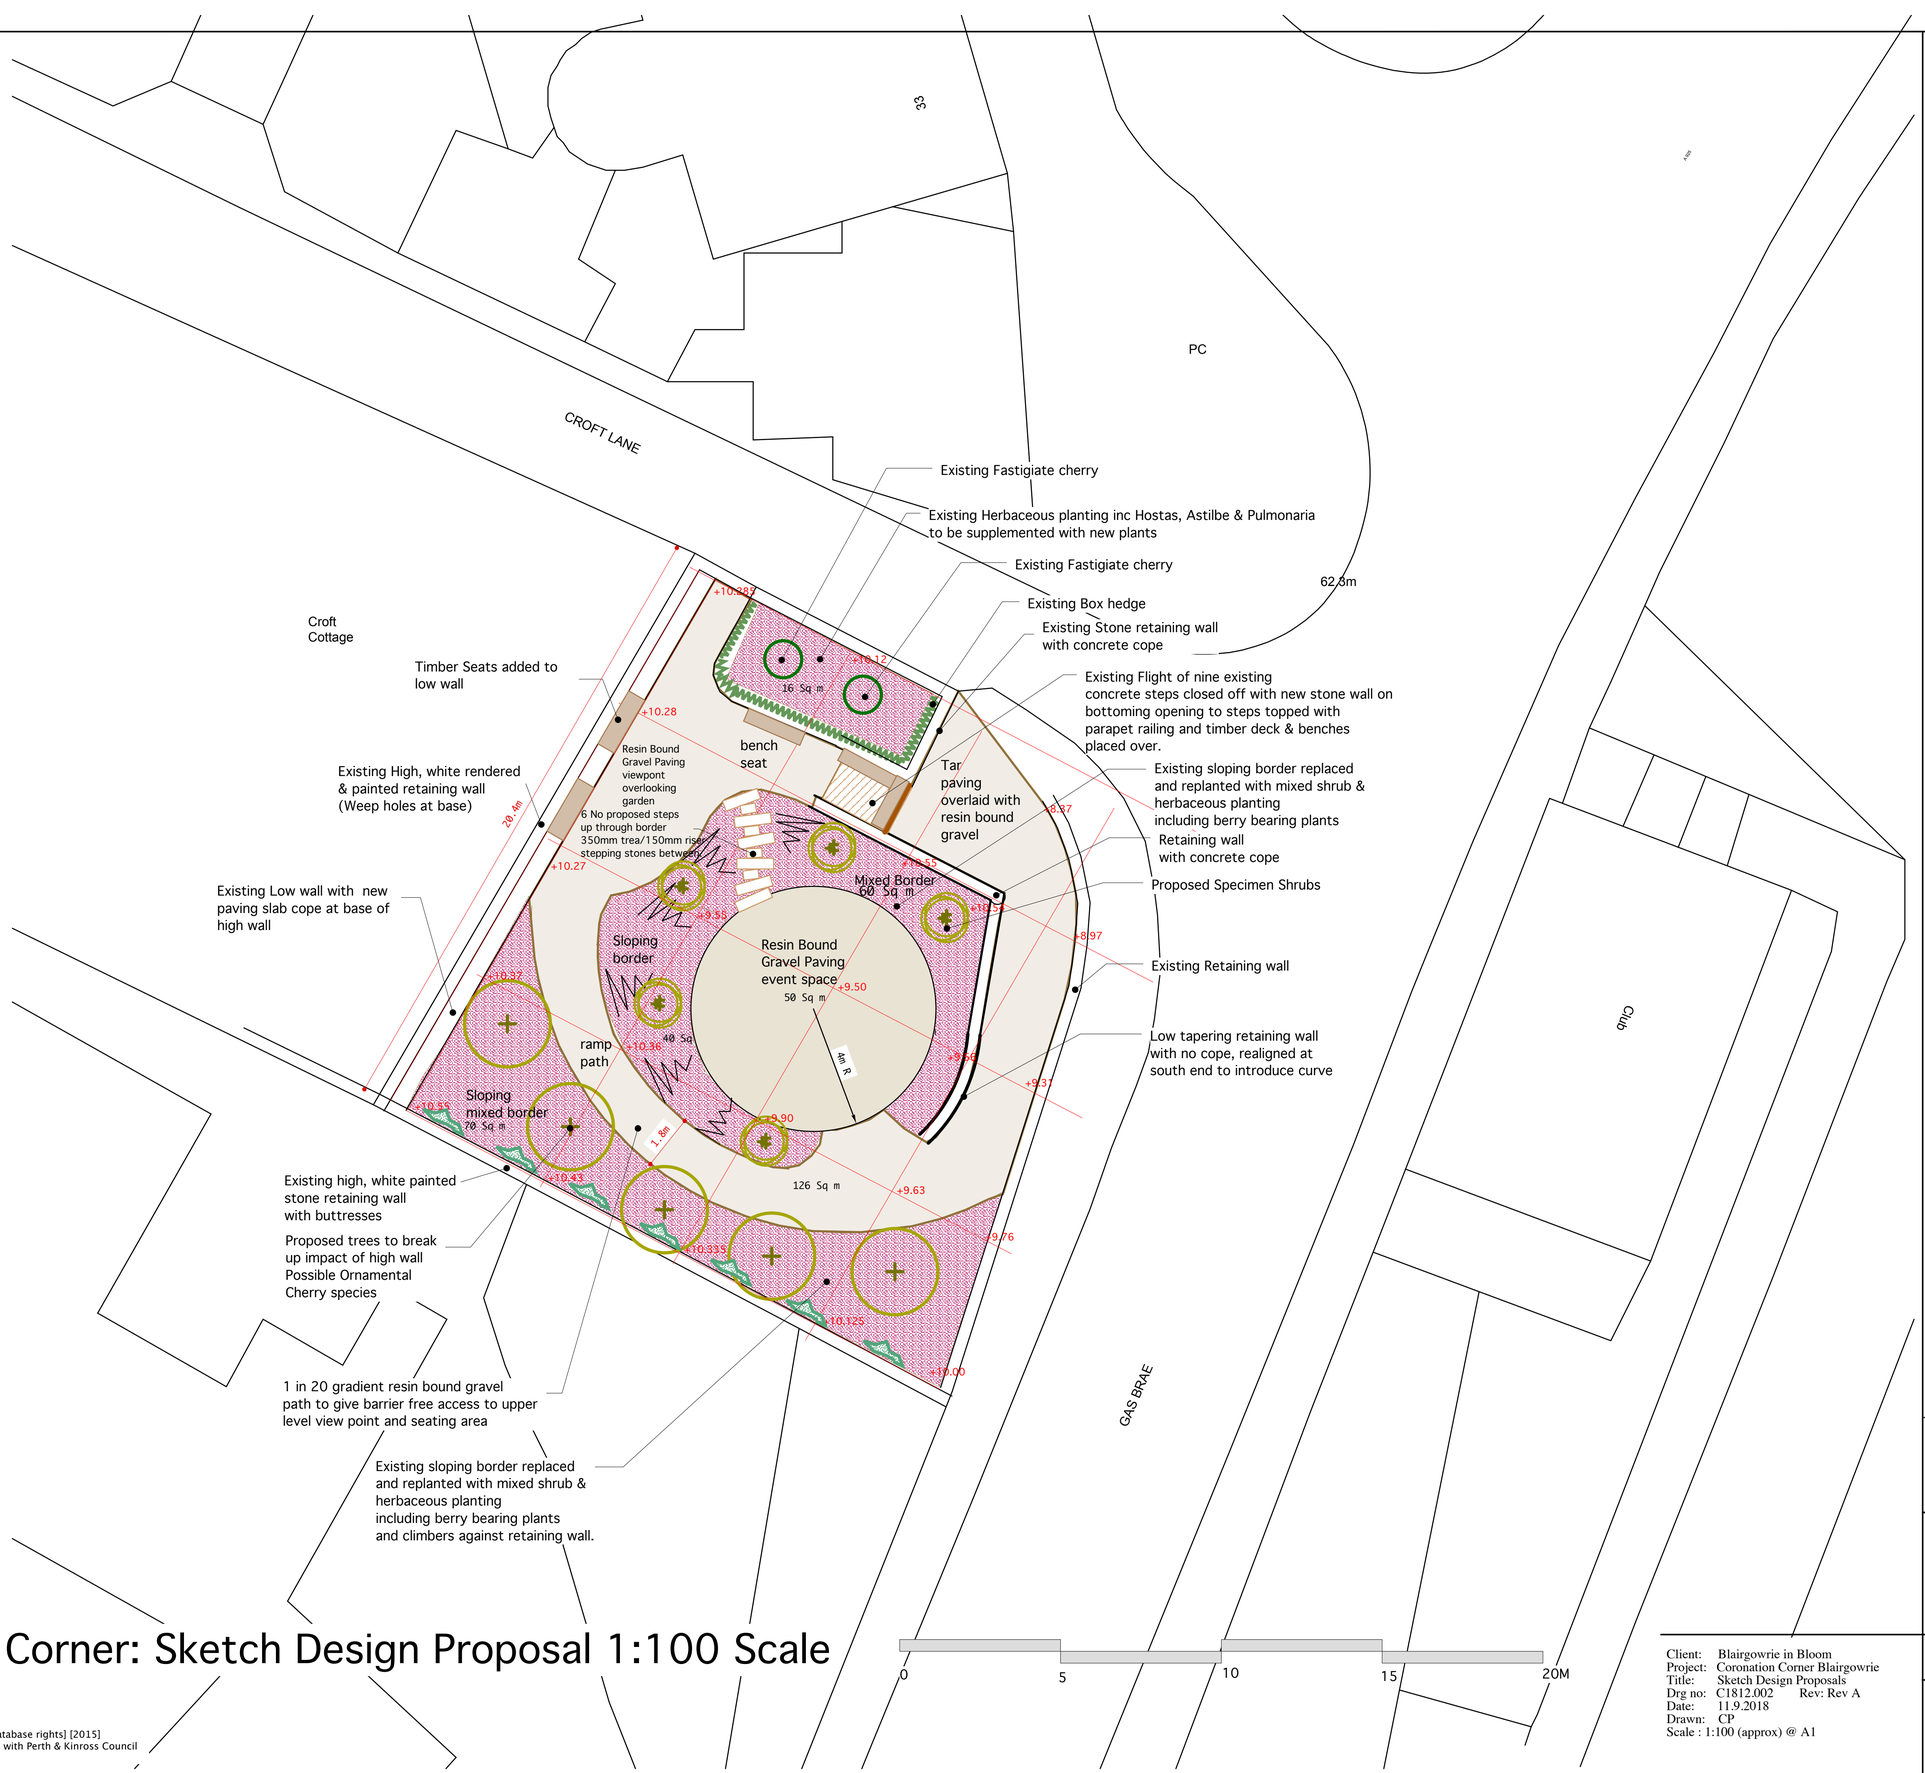

Proposed Resin Bound Gravel paving. Some onnto existing tarmac base. Some new construction

Proposed mixed border planting with evrgreen & deciduous flowering shrubs and herbaceous peerennials to give seasonal interest and berry interest. Climbing plants trained against boundary walls

Proposed Heavy Standard Flowering Trees. Possibly cherry varieties

Proposed Specimen Shrubs

Existing fastigiate Cherries

Existing clipped box hedges

Climbing Plants

Proposed timber deck over closed off steps

Proposed steps

Proposed seating

+10.00 Existing Levels (Local Grid) TBM set in sw coner at 10.00

Contains OS data © Crown copyright [and database rights] [2015]
CPA has a Standard Form Contractor Licence with Perth & Kinross Council
14th Octopber 2013 to 31st March 2023.

Client: Blairgowrie in Bloom
Project: Coronation Corner Blairgowrie
Title: Sketch Design Proposals
Drg no: C1812.002 Rev: Rev A
Date: 11.9.2018
Drawn: CP
Scale : 1:100 (approx) @ A1

CHRISTOPHER PALMER ASSOCIATES
Landscape Architects

Apple Tree House
The Ross
Comrie
Perthshire
PH6 2 JU
Tel: 01764 670177
E:cpa.comrie@btconnect.com